EX NATUZZI SHOWROOM – THIRD FLOOR

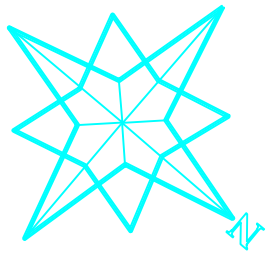

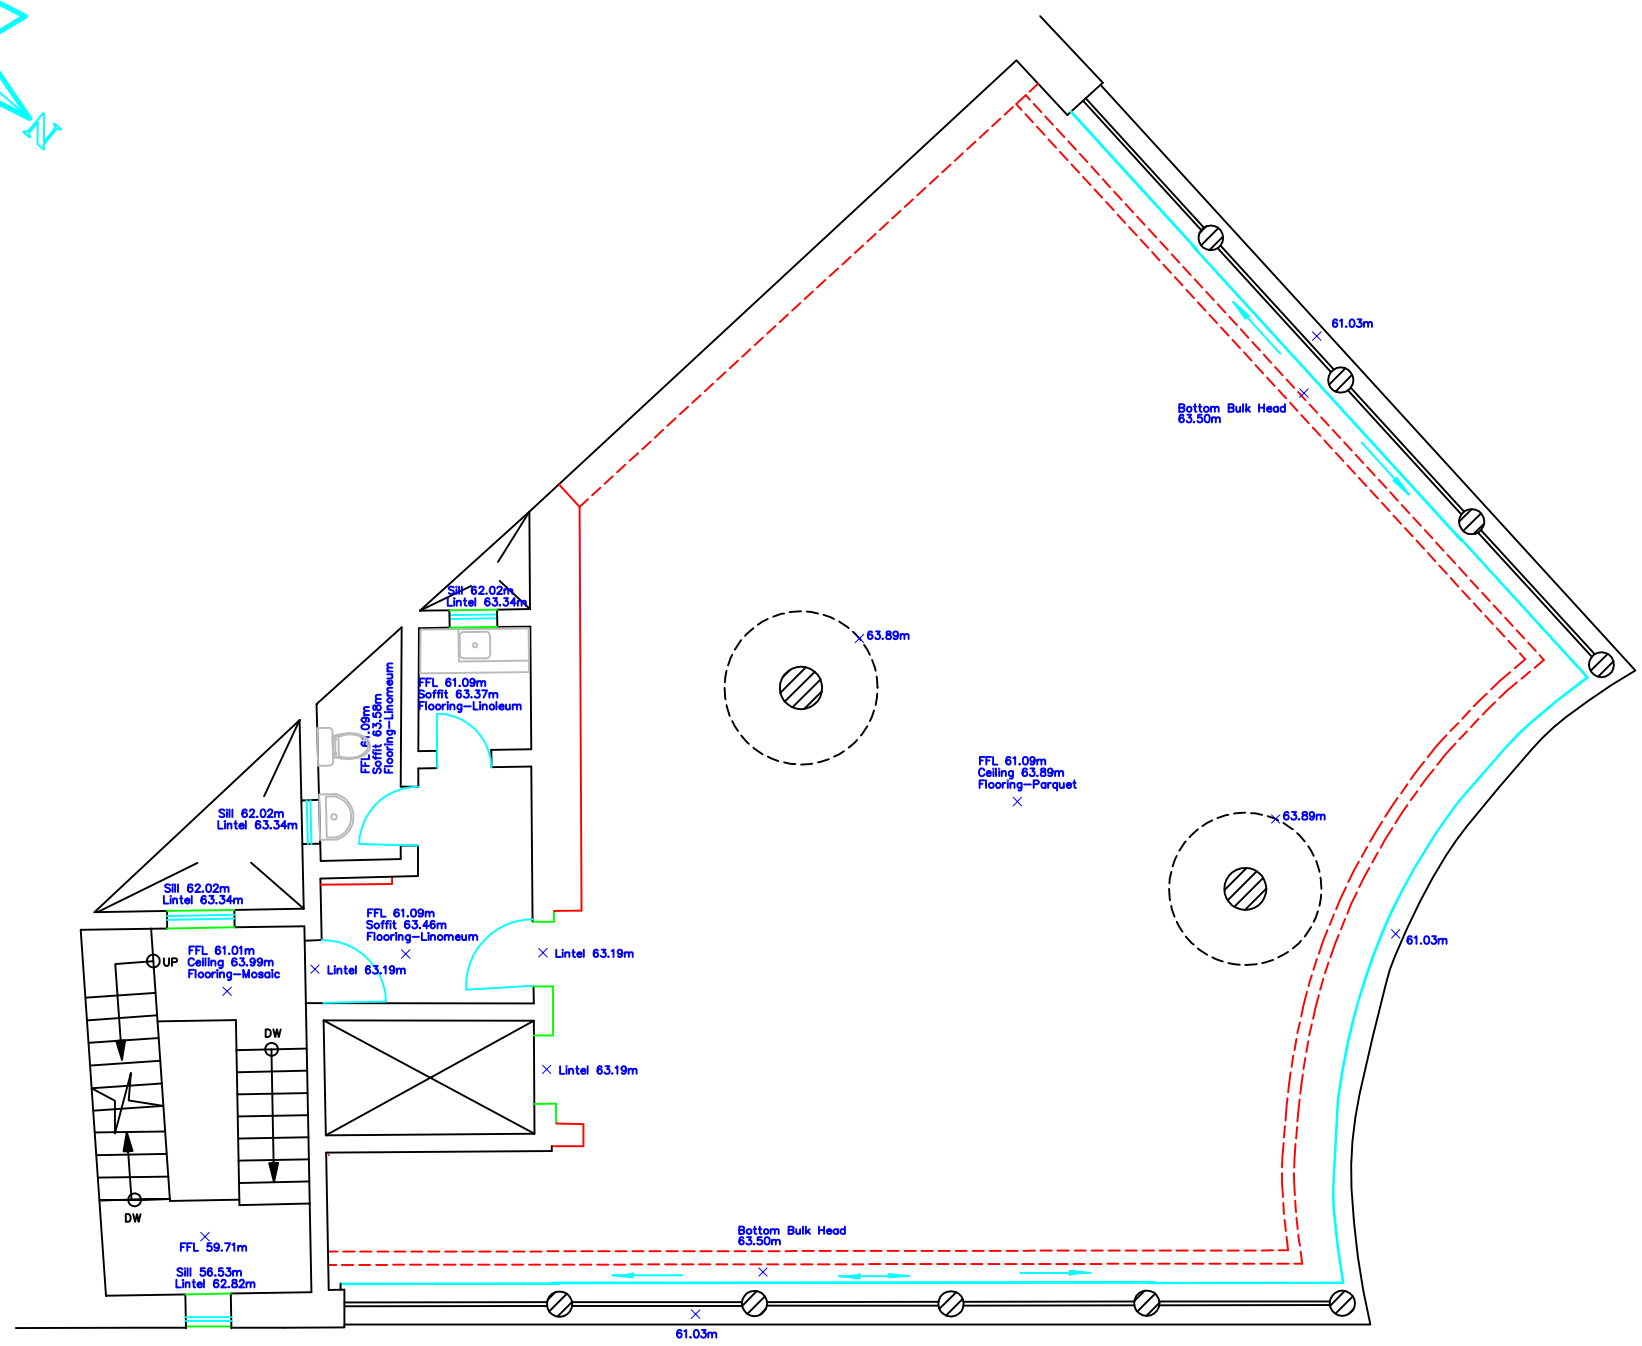

10 5 0 10m

Scale 1:100

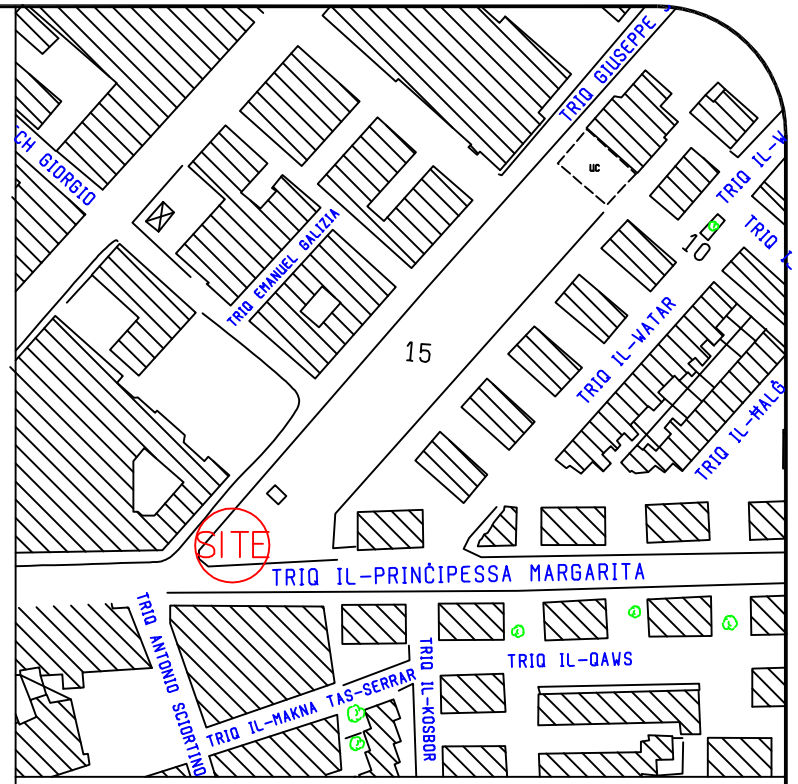

Site Plan MSS No: 5473 Scale 1/2500

Legend:

RED – GYPSUM
CYAN – APERTURES
GREEN – MARBLE
WHITE – RAILING
WHITE = CONCRETE, MASONARY
GREY – FURNITURE

Title:
Survey of Ex Natuzzi Showroom

Surveyed/Drawn by:

Date:
19th. September 2016

Scale:
1/100

C:\Users\ssoler.MIZZI\Desktop\THRID FLR ex0natuzzi.dwg, 03/10/2018 09:45:37, 1:0.1